TECHNICAL DATA

SHEET 16

MIRAGE DOORS

OPERATIONAL CLEARANCE TO SUIT
- SERIES 1000 SINGLE LEAF PART PROJECTION COUNTERWEIGHT DOOR

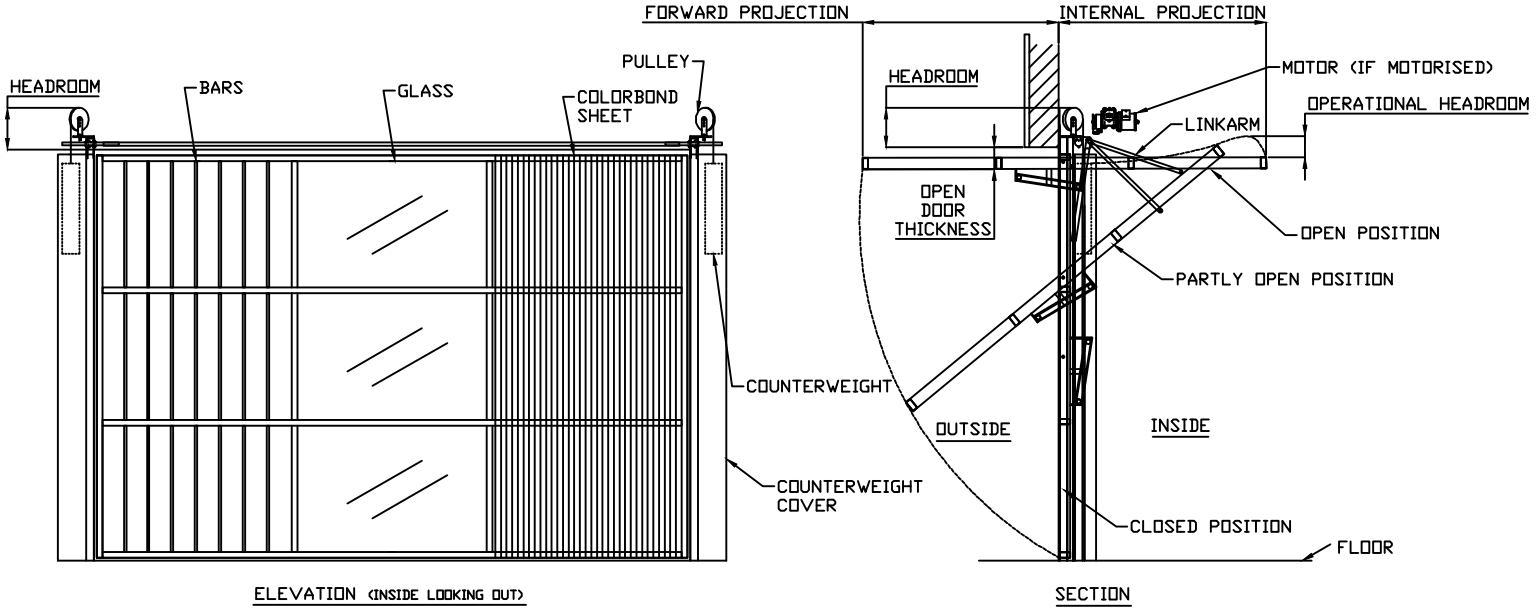

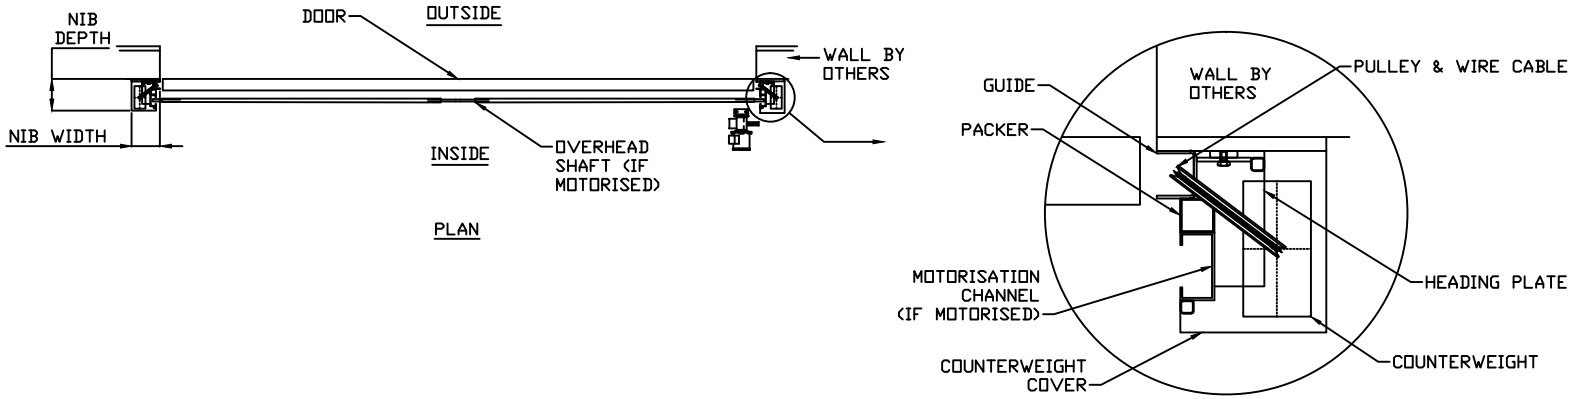

Member of the AMgroup

Mirage Doors has a continuous program of product development and reserves the right to change specifications at any time without notice.